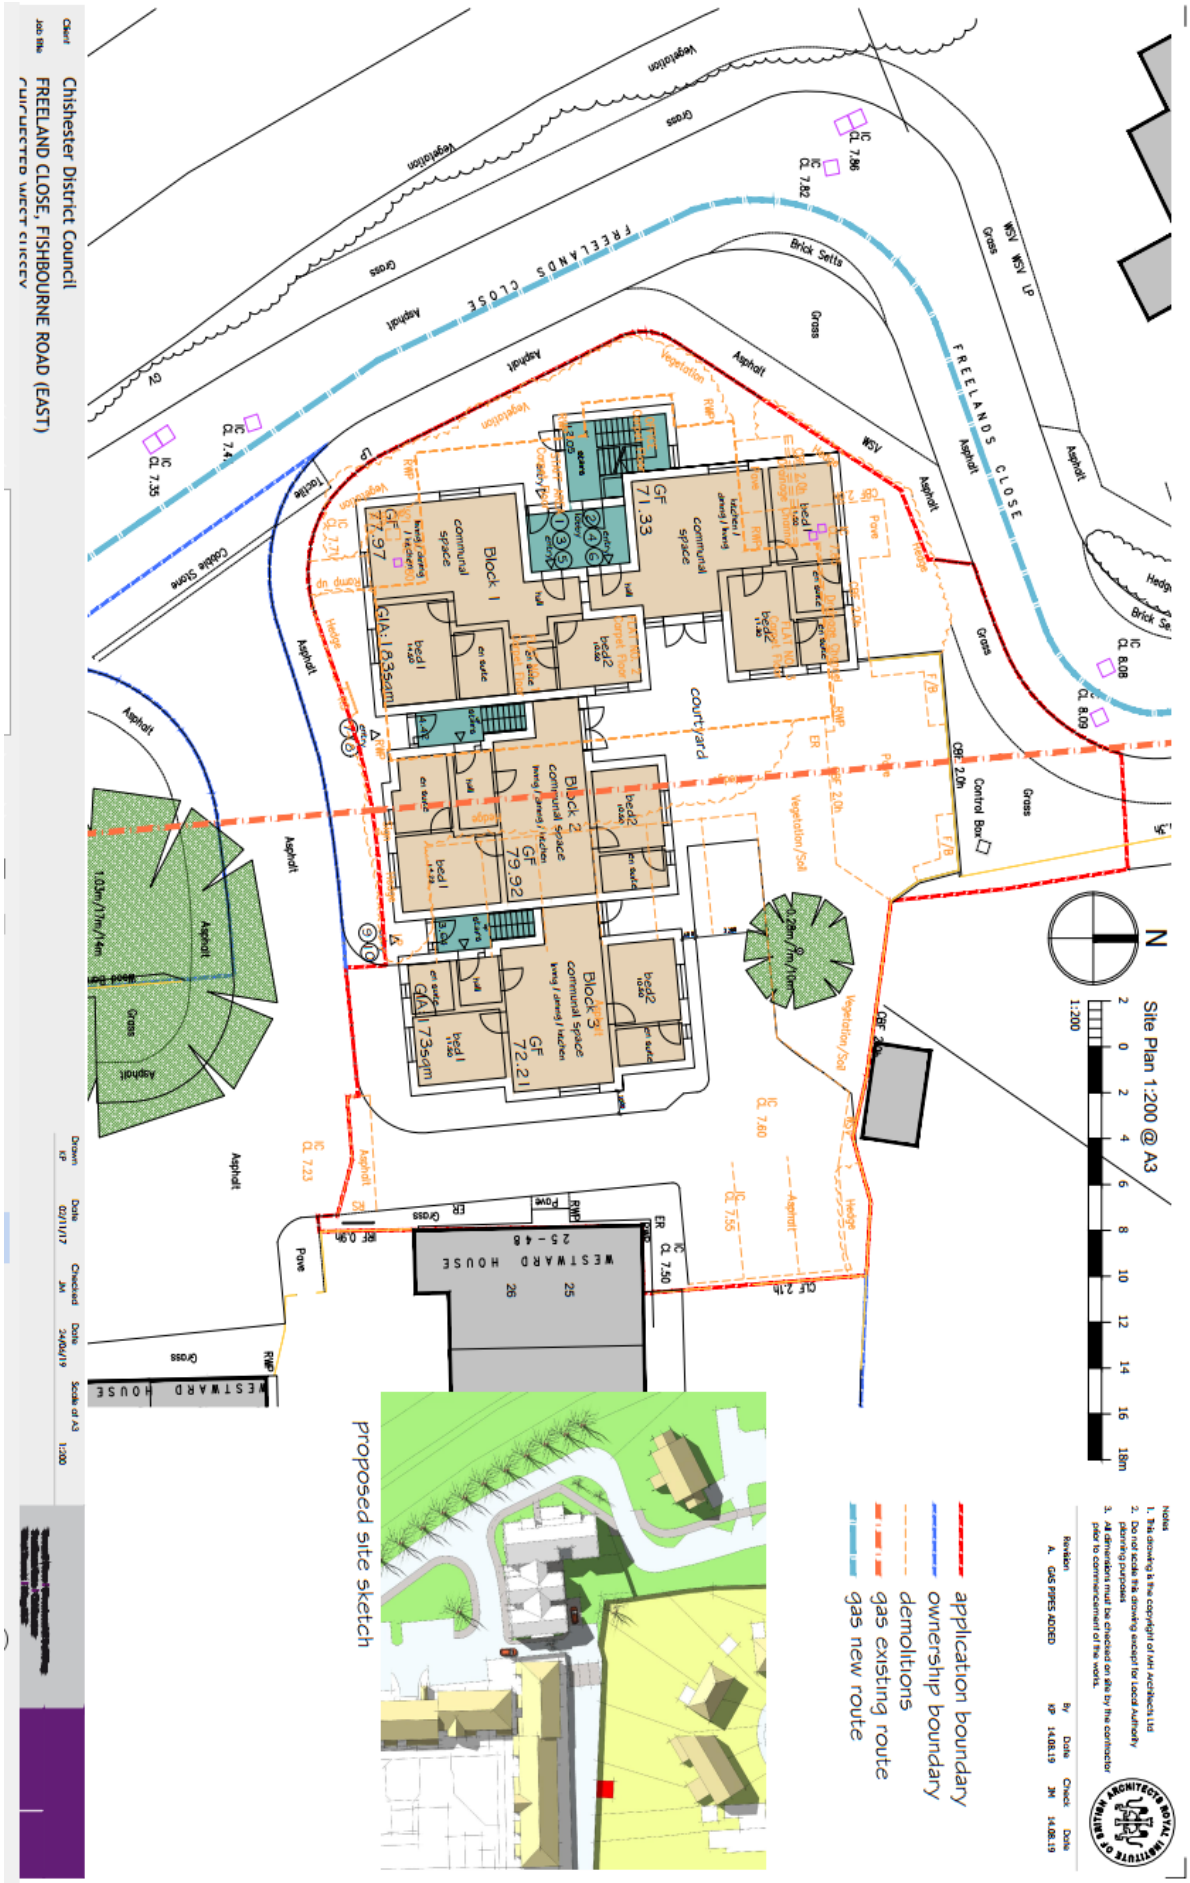
Site Plan 1:200 @ A3
1:200
N
FREELANDS CLOSE
WESTWARD HOUSE
25 - 48
Block 1
Block 2
Block 3
courtyard
application boundary
ownership boundary
demolitions
gas existing route
gas new route
proposed site sketch
Chichester District Council
FREELAND CLOSE, FISHBOURNE ROAD (EAST)
FURNISHED WEST SUSSEX

Not to scale